NOTES:

1. ALL DESIGN DETAILS TO BE VERIFIED AND STAMPED BY A STRUCTURAL ENGINEER, MODIFIED IF NECESSARY AND APPROVED BY P.U.S.I. PRIOR TO EXCAVATION
2. ALL STEEL BEAM'S SIZE SHALL BE BASED ON STRUCTURAL ENGINEER CALCULATION AND APPROVED BY P.U.S.I. PRIOR TO EXCAVATION

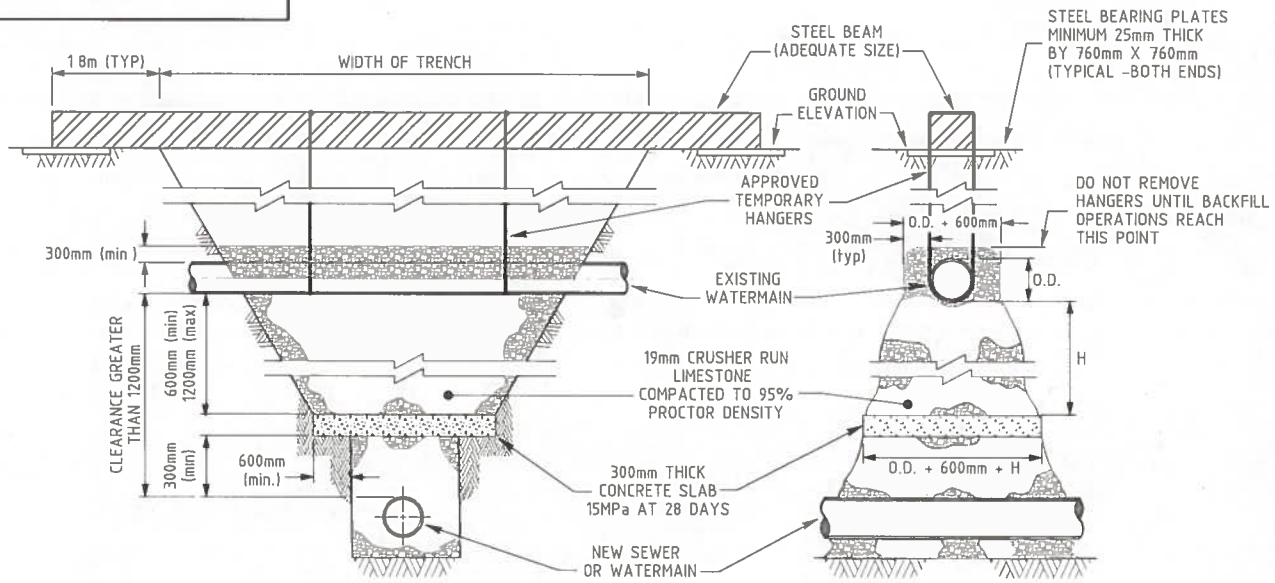

CROSS SECTION LONGITUDINAL SECTION

CLEARANCE GREATER THAN 1200mm

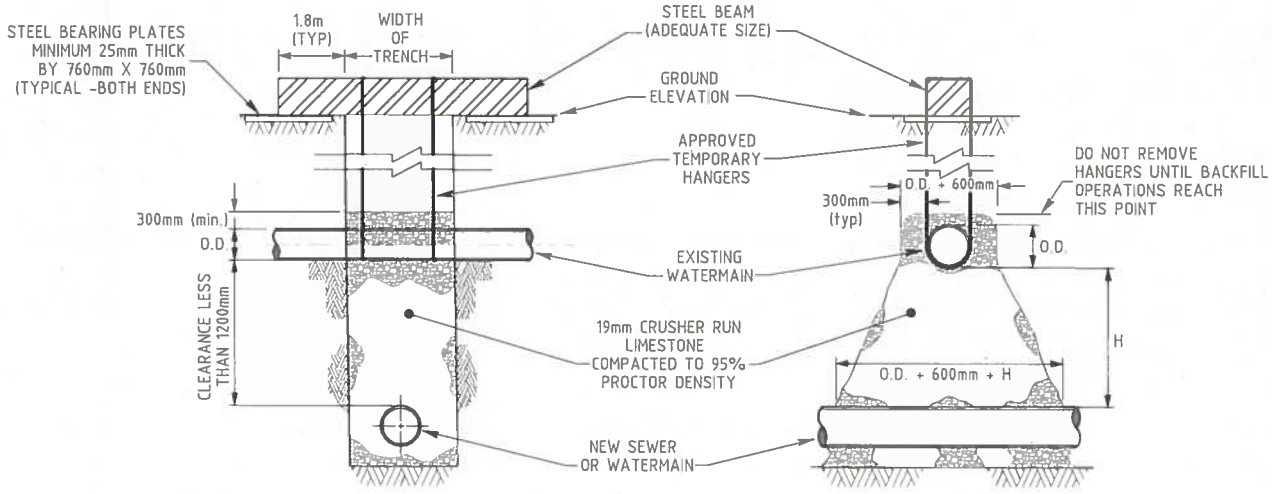

CROSS SECTION LONGITUDINAL SECTION

CLEARANCE LESS THAN 1200mm

PETERBOROUGH UTILITIES COMMISSION

TITLE	SUPPORTS FOR WATERMAINS AT SEWER, PIPING AND CONDUIT CROSSING	No.	REVISION	DATE
		1.		
DRAWN BY	SCALE NOT TO SCALE	2.		
DESIGNED	JOB COST	DRAWING No.		
APPROVED	DATE 4 MARCH 2008	CADD	A2778	